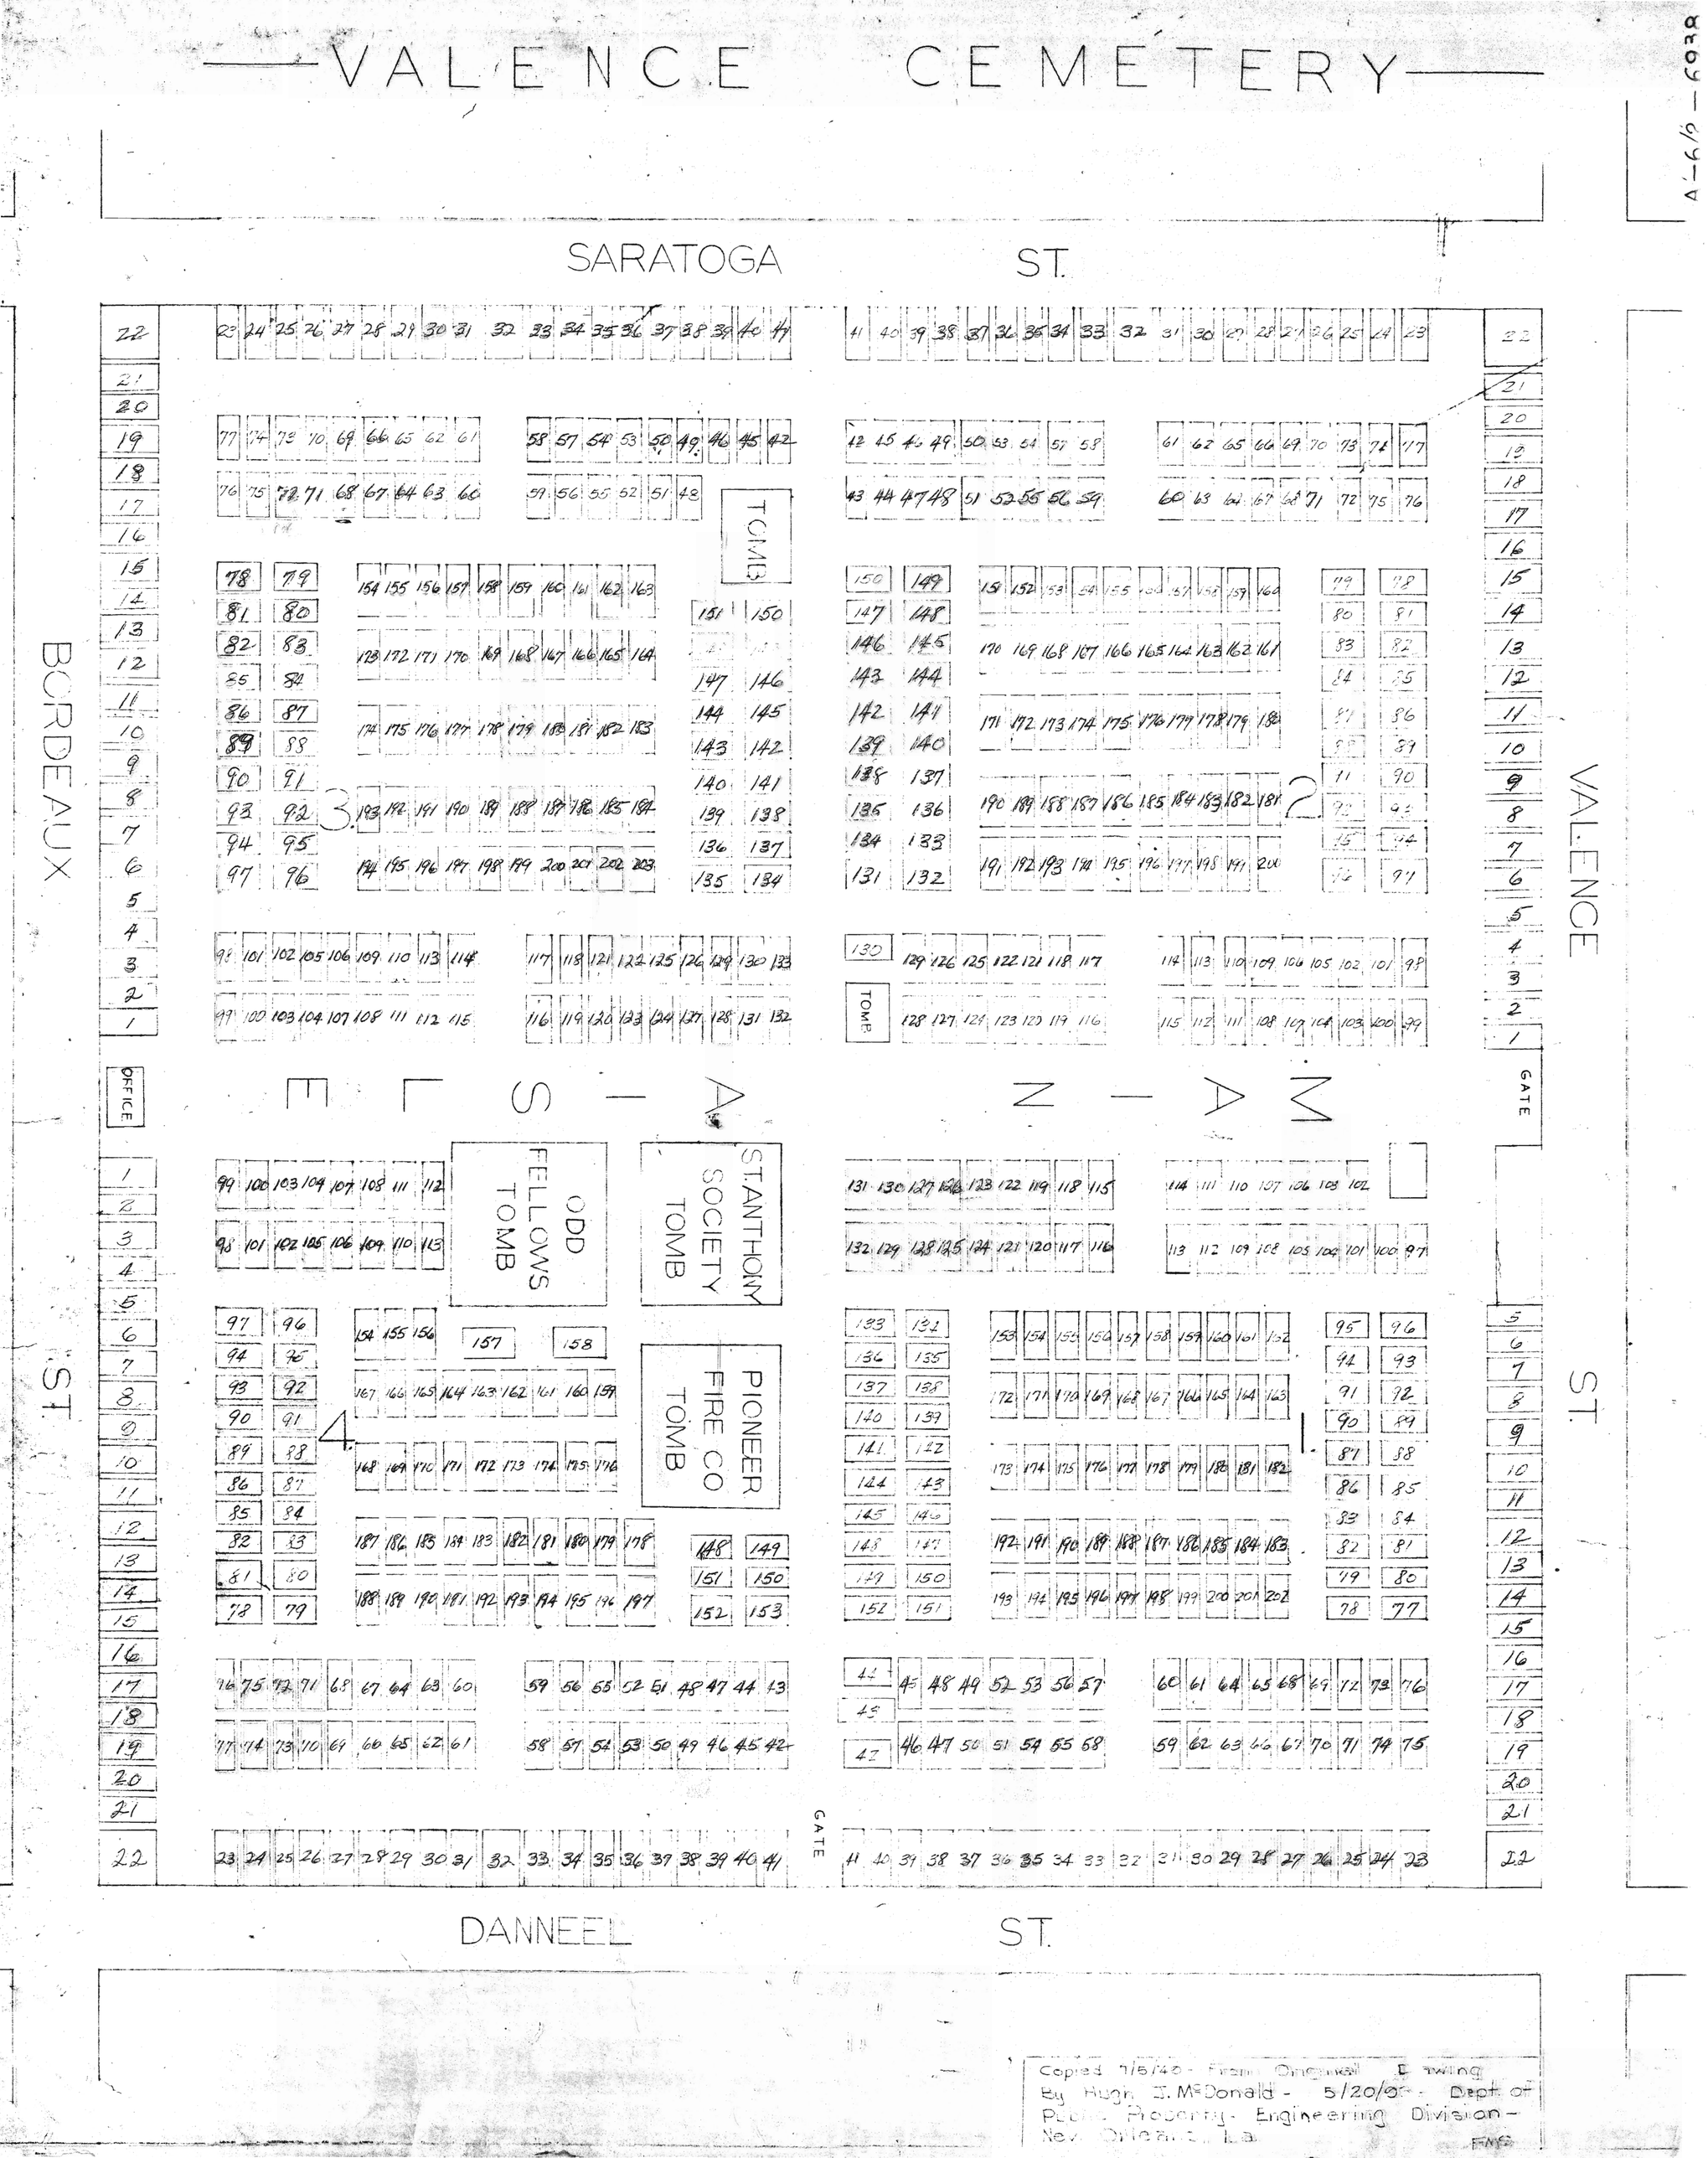

Copied 7/5/40 - From Original Drawing
By Hugh J. McDonald - 5/20/9[illegible] - Dept. of
Public Property - Engineering Division -
New Orleans, La.
FMS