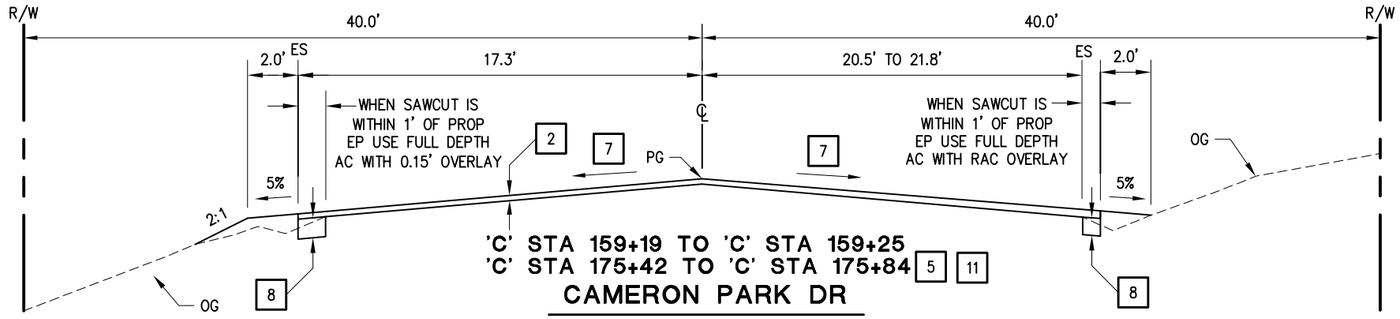

'C' STA 159+19 TO 'C' STA 159+25
'C' STA 175+42 TO 'C' STA 175+84 5 11

CAMERON PARK DR

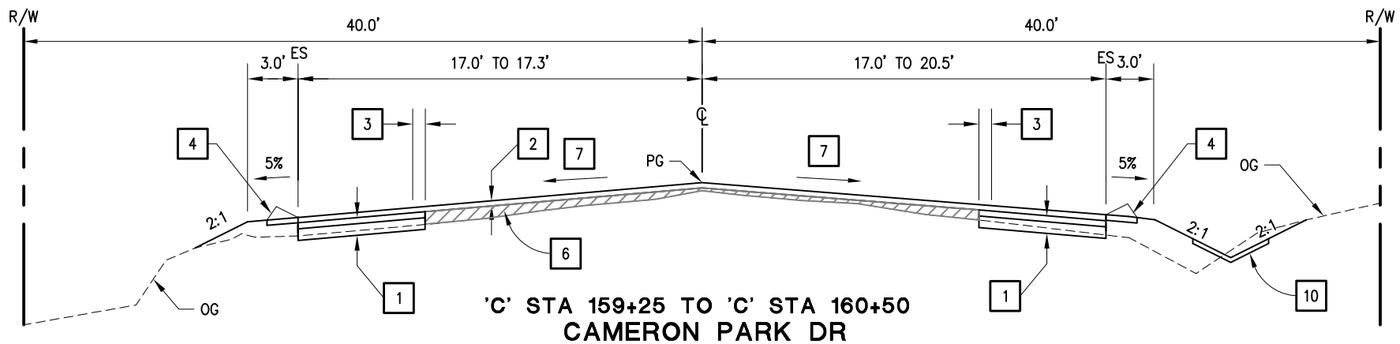

'C' STA 159+25 TO 'C' STA 160+50

CAMERON PARK DR

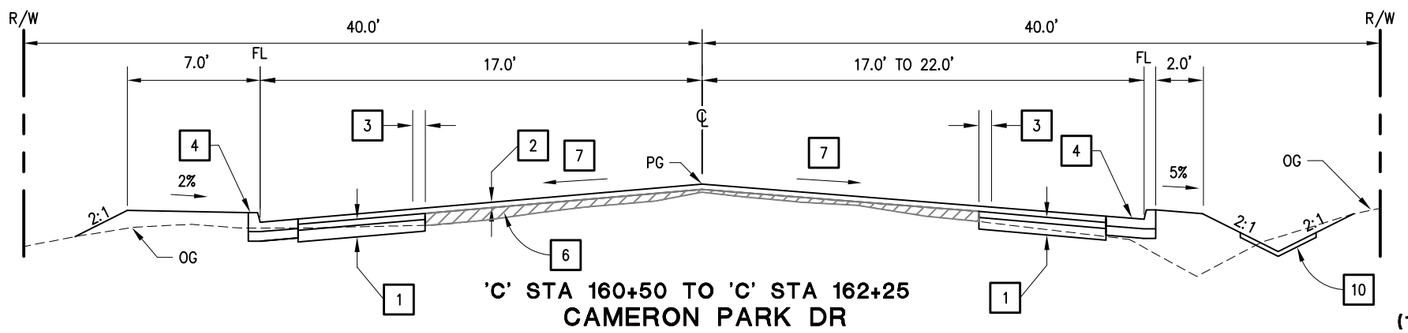

'C' STA 160+50 TO 'C' STA 162+25

CAMERON PARK DR

DESIGN DESIGNATION	
2007 ADT	14,953
2012 ADT	25457
DHV	1,111
D	65%
T	2%
V	45 mph

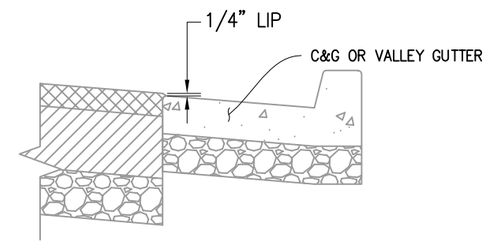

GUTTER PAVING DETAIL

NOTES:

1 – 0.40' AC (TYPE A)
0.60' AB (CLASS 2)

2 – 0.15' AC (TYPE A) – OVERLAY

3 – SAWCUT 0.5' MIN FROM EXISTING ES OR 2' MIN FROM PROPOSED LIP OF GUTTER, WHICHEVER IS GREATER, AS SHOWN ON LAYOUT SHEETS

4 – TYPE A2-6 C&G OR AC DIKE (TYPE E) REFER TO LAYOUT SHEETS.

5 – CONFORM TO EXISTING PER 2/C-1

6 – LEVELING COURSE

7 – FOR SUPERELEVATION SEE SHEET SE-1

8 – 0.85' FULL DEPTH AC (TYPE A)

9 – FOR INTERSECTION DETAIL SEE SHEET C-1

10 – AC CHANNEL PER 2/D-3

11 – COLD PLANE AC PAVEMENT
'C' 159+19 TO 'C' 159+59 &
'C' 168+46 TO 'C' 169+28 &
'C' 175+42 TO 'C' 175+84

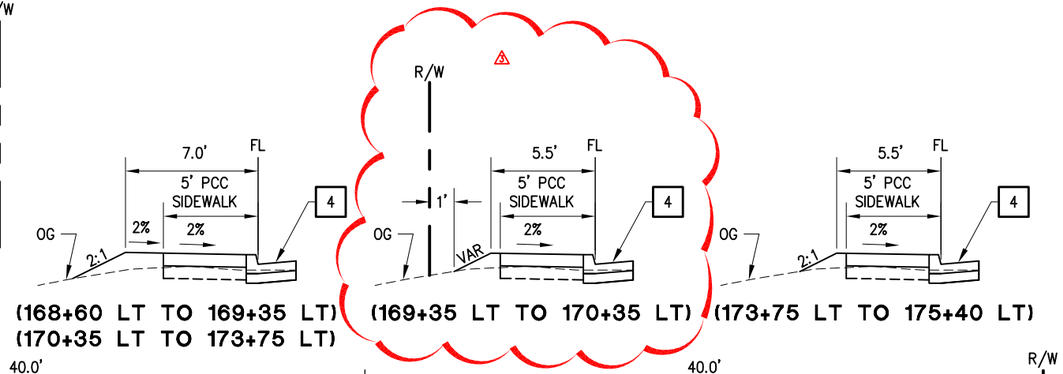

(168+60 LT TO 169+35 LT)
(170+35 LT TO 173+75 LT)

(169+35 LT TO 170+35 LT)

(173+75 LT TO 175+40 LT)

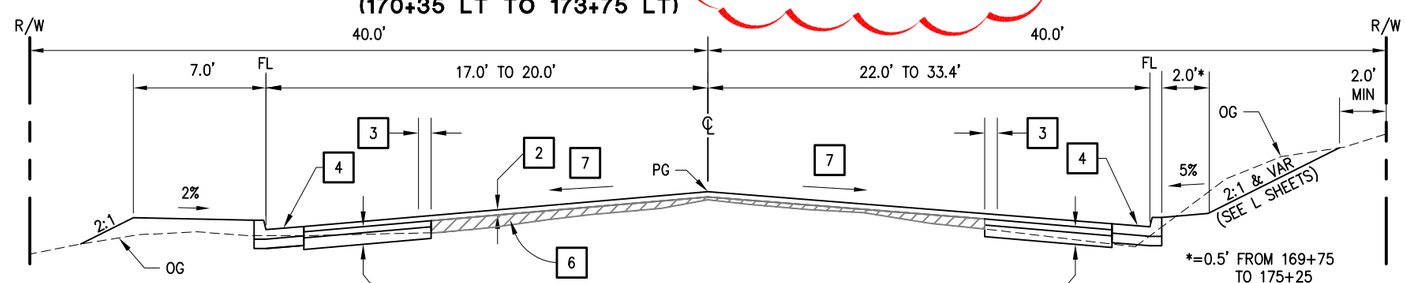

*=0.5' FROM 169+75 TO 175+25

(162+25 TO 168+60)

'C' STA 162+25 TO 'C' STA 175+42

CAMERON PARK DR 11 9

TYPICAL CROSS SECTIONS
SCALE : NONE

REVISION			
3	7/6/08	ADDENDUM #3	DRF
NUMBER	DATE	DESCRIPTION	BY

REGISTERED PROFESSIONAL ENGINEER DAVID W. SPIEGELBERG No. C056147 License Expires 12-31-08 CIVIL STATE OF CALIFORNIA

PREPARED UNDER THE SUPERVISION OF :
REGISTERED CIVIL ENGINEER 05/14/08
DATE:

DESIGNED: DWS	DRAWN: JTM/DRF
CHECKED: DRF	DATE: 5/14/08
ROAD NUMBER: 200/371	

EL DORADO COUNTY DEPT. OF TRANSPORTATION

EL DORADO COUNTY
DEPARTMENT OF TRANSPORTATION

CAMERON PARK DR / LA CANADA DR
INTERSECTION IMPROVEMENTS

SHEET X-1
2 OF 24
W.O. No. 72366

FOR REDUCED PLANS 0 1 2 ORIGINAL SCALE IS IN INCHES

Drawing name: C:\Civil 3D Projects\72366 La Canada\Drawings\Sheets\X-1-STEEP.dwg Layout Tab: X-1_STEEP Jul 07,2008 – 4:42pm DFriestad