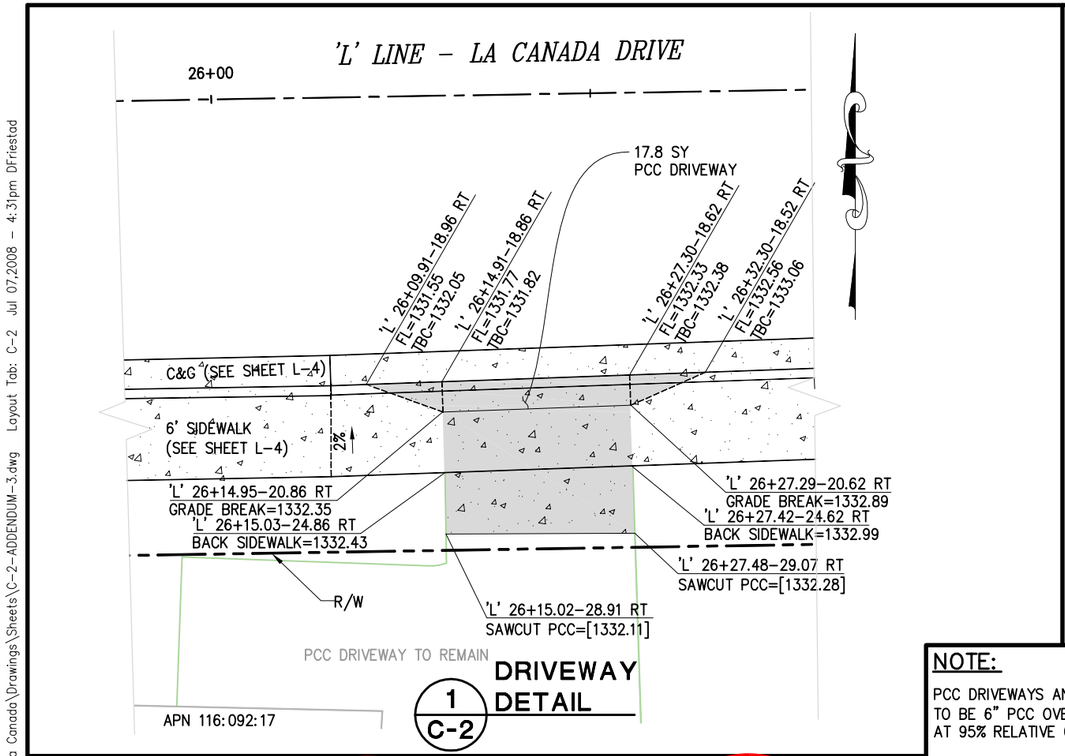

1 C-2 DRIVEWAY DETAIL

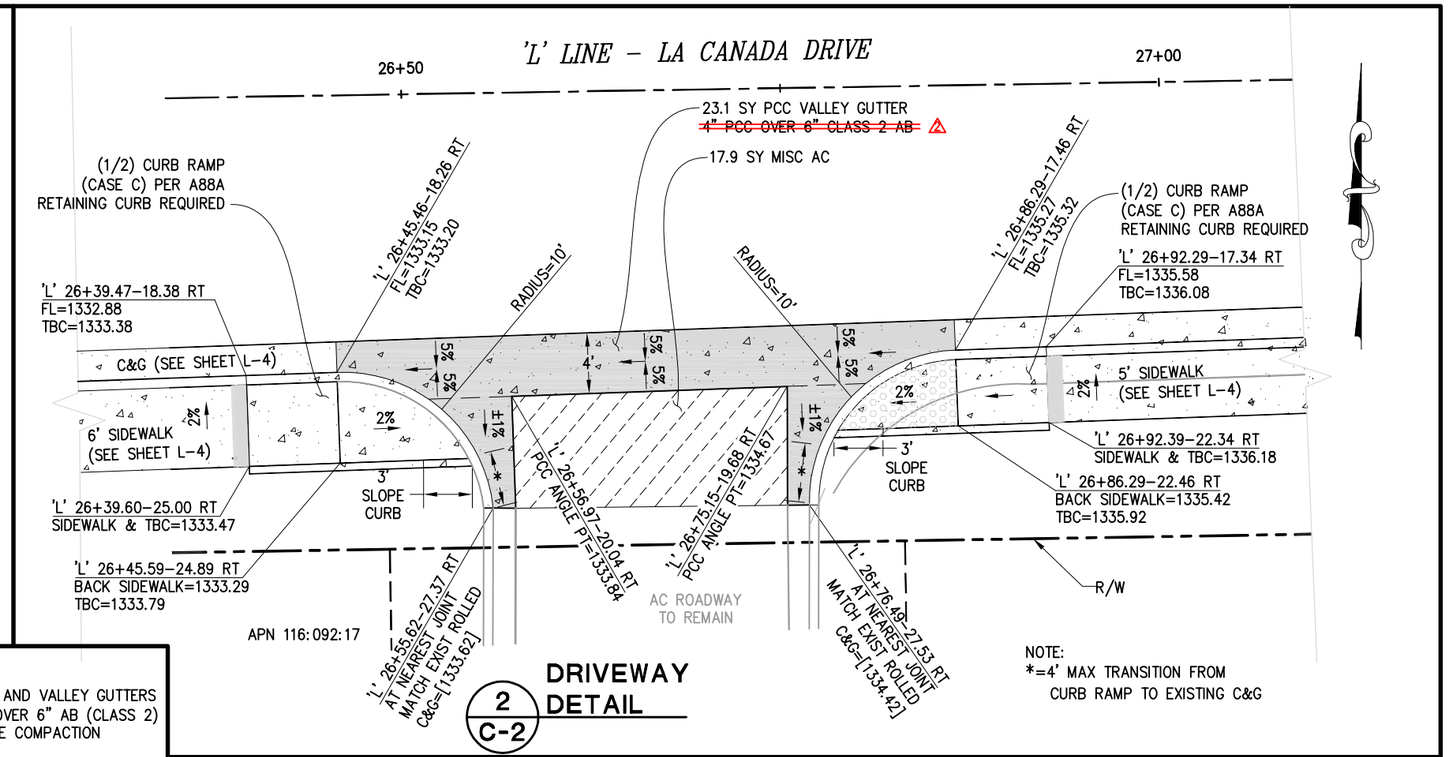

2 C-2 DRIVEWAY DETAIL

NOTE:

PCC DRIVEWAYS AND VALLEY GUTTERS TO BE 6" PCC OVER 6" AB (CLASS 2) AT 95% RELATIVE COMPACTION

C&G ADJACENT TO DRIVEWAYS IS TYPE A2-6 PER A87A

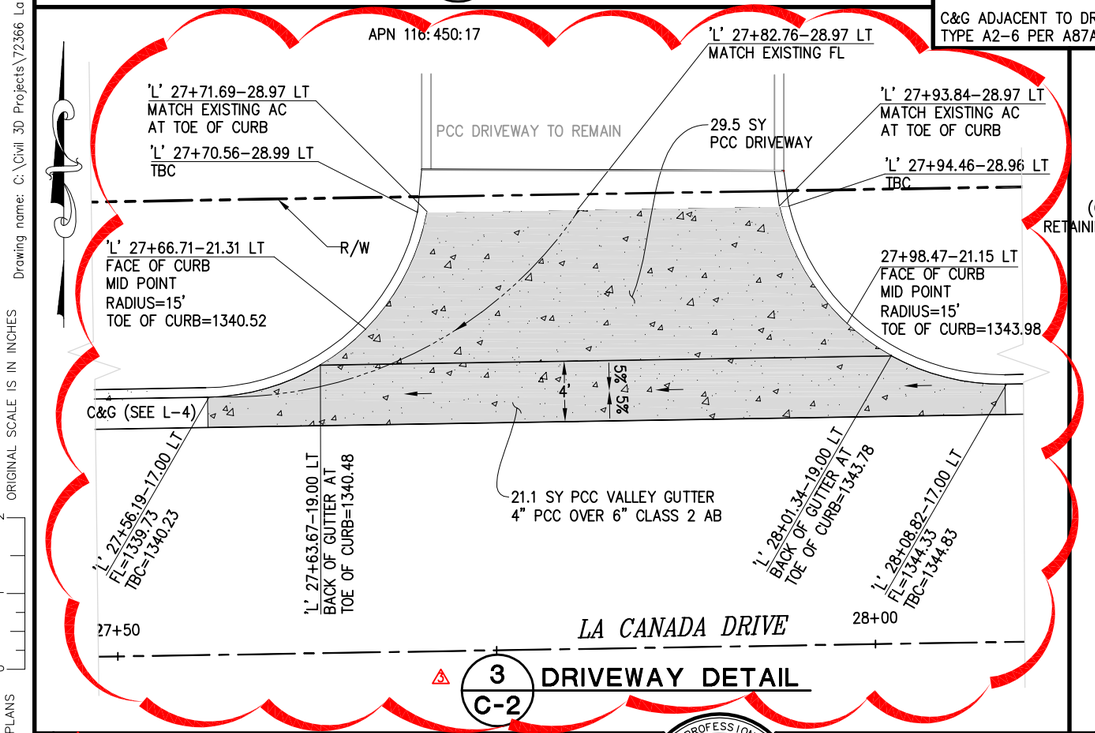

3 C-2 DRIVEWAY DETAIL

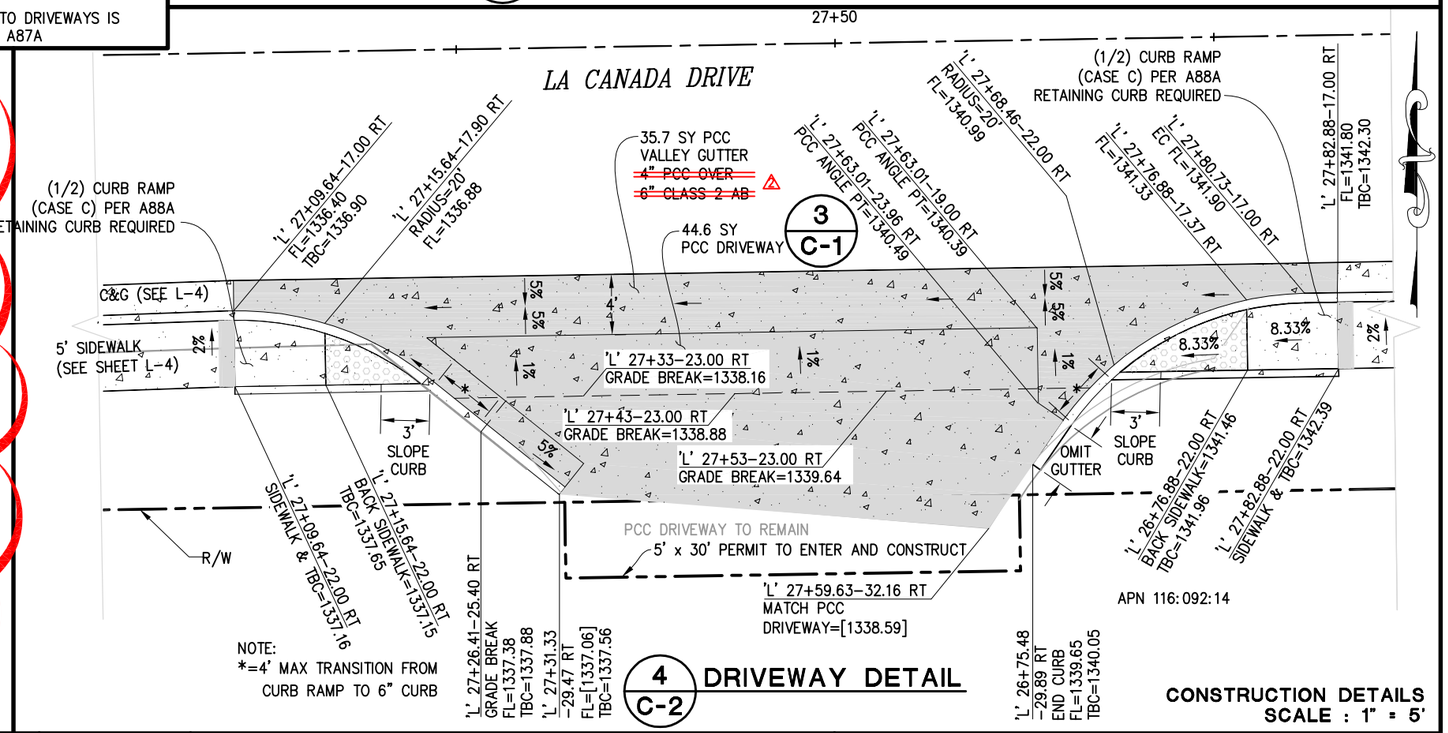

4 C-2 DRIVEWAY DETAIL

CONSTRUCTION DETAILS
SCALE : 1" = 5'

REVISION			
NUMBER	DATE	DESCRIPTION	BY
3	7/16/08	ADDENDUM #3	DRF

REGISTERED PROFESSIONAL ENGINEER DAVE W. SPIEGELBERG No. C056147 License Expires 12-31-08 CIVIL STATE OF CALIFORNIA

PREPARED UNDER THE SUPERVISION OF :
REGISTERED CIVIL ENGINEER
DATE: 04/30/08

DESIGNED: DRF	DRAWN: DRF
CHECKED: DWS	DATE: 4/30/08
ROAD NUMBER: 200/371	

EL DORADO COUNTY DOT DEPT. OF TRANSPORTATION

EL DORADO COUNTY
DEPARTMENT OF TRANSPORTATION

CAMERON PARK DR / LA CANADA DR
INTERSECTION IMPROVEMENTS

SHEET C-2
11 OF 24
W.O. No. 72366

FOR REDUCED PLANS ORIGINAL SCALE IS IN INCHES 0 1 2
Drawing name: C:\Civil 3D Projects\72366 La Canada\Drawings\Sheets\C-2-ADDENDUM-3.dwg Layout Tab: C-2 Jul 07,2008 – 4:31pm Dfriestad