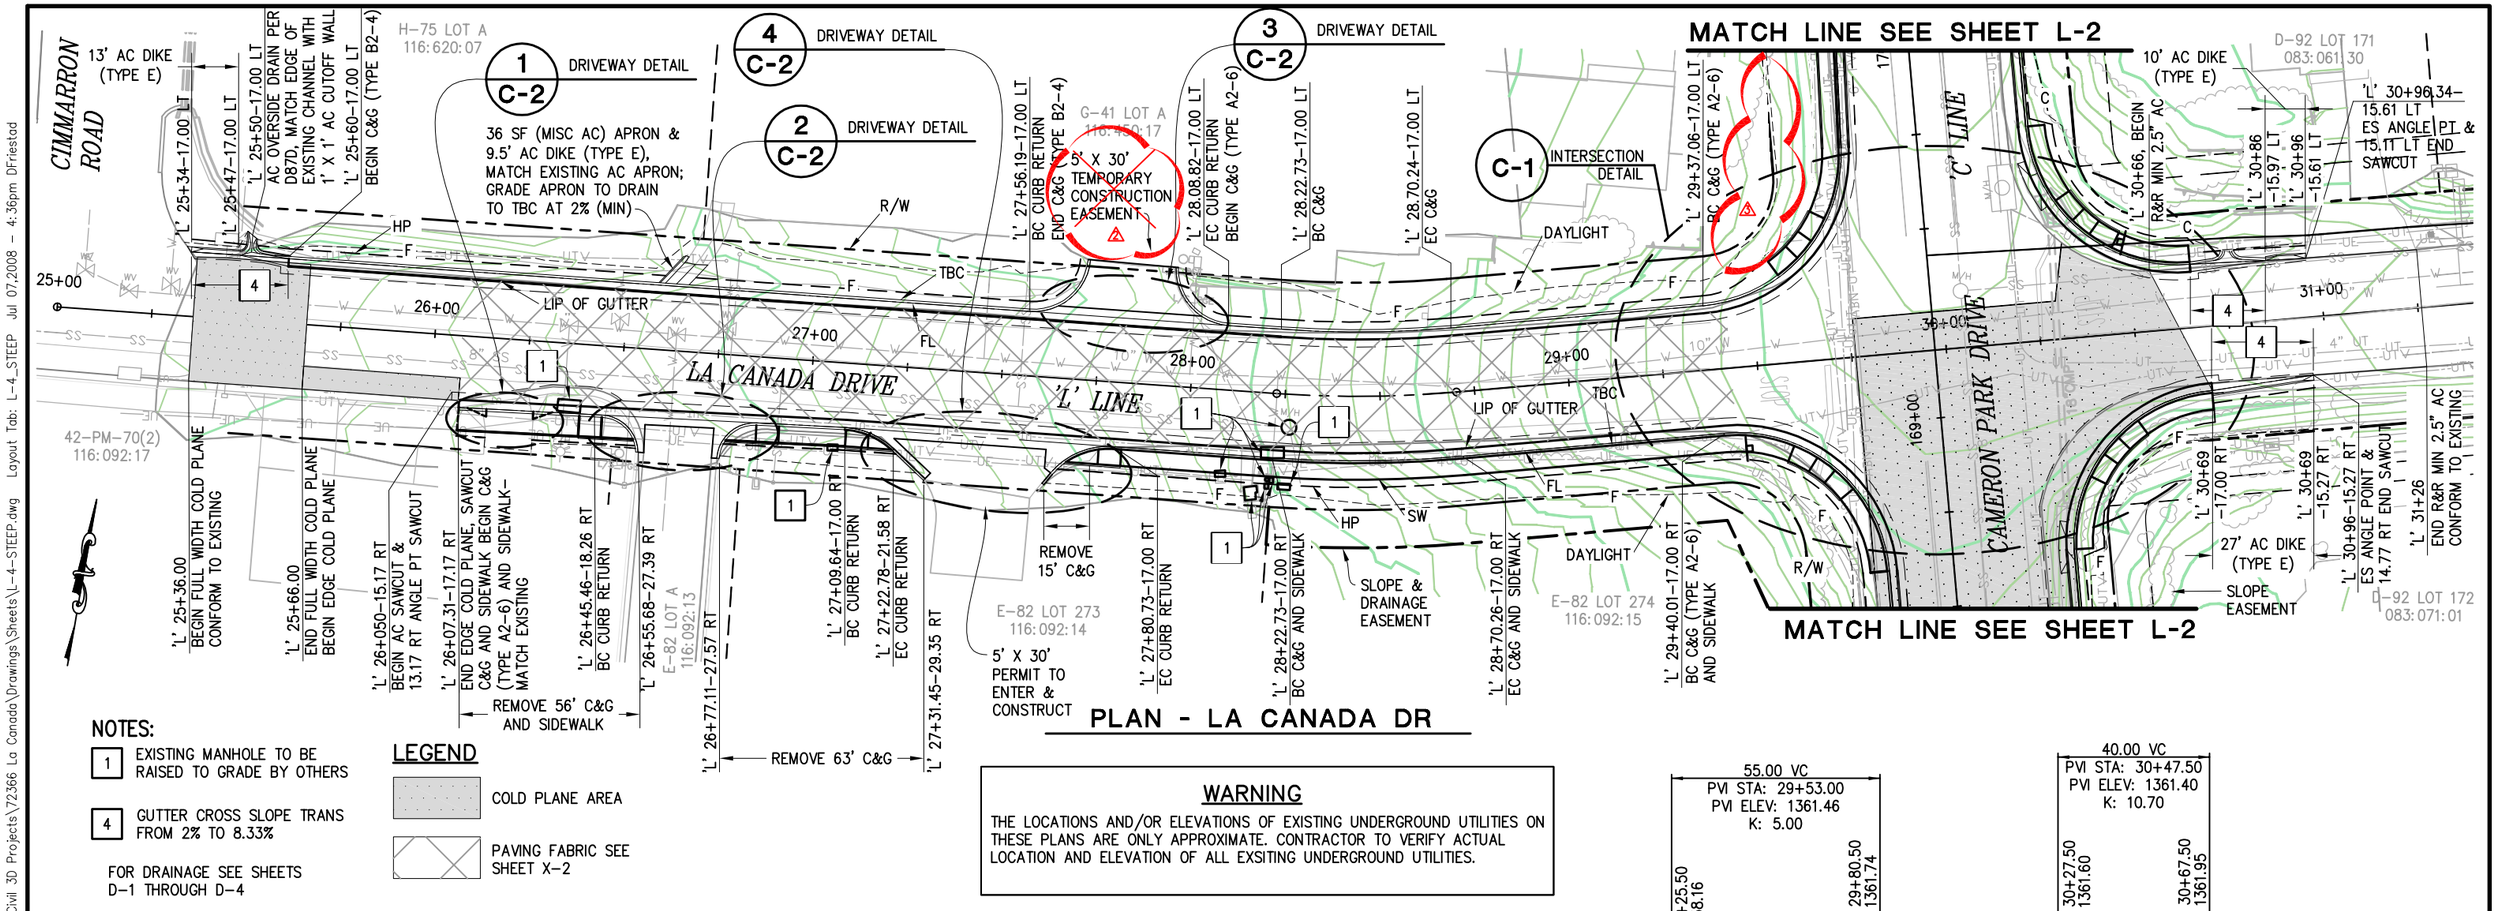

PLAN - LA CANADA DR

NOTES:

1. EXISTING MANHOLE TO BE RAISED TO GRADE BY OTHERS
4. GUTTER CROSS SLOPE TRANS FROM 2% TO 8.33%

FOR DRAINAGE SEE SHEETS D-1 THROUGH D-4

LEGEND

- COLD PLANE AREA
- PAVING FABRIC SEE SHEET X-2

WARNING

THE LOCATIONS AND/OR ELEVATIONS OF EXISTING UNDERGROUND UTILITIES ON THESE PLANS ARE ONLY APPROXIMATE. CONTRACTOR TO VERIFY ACTUAL LOCATION AND ELEVATION OF ALL EXSITING UNDERGROUND UTILITIES.

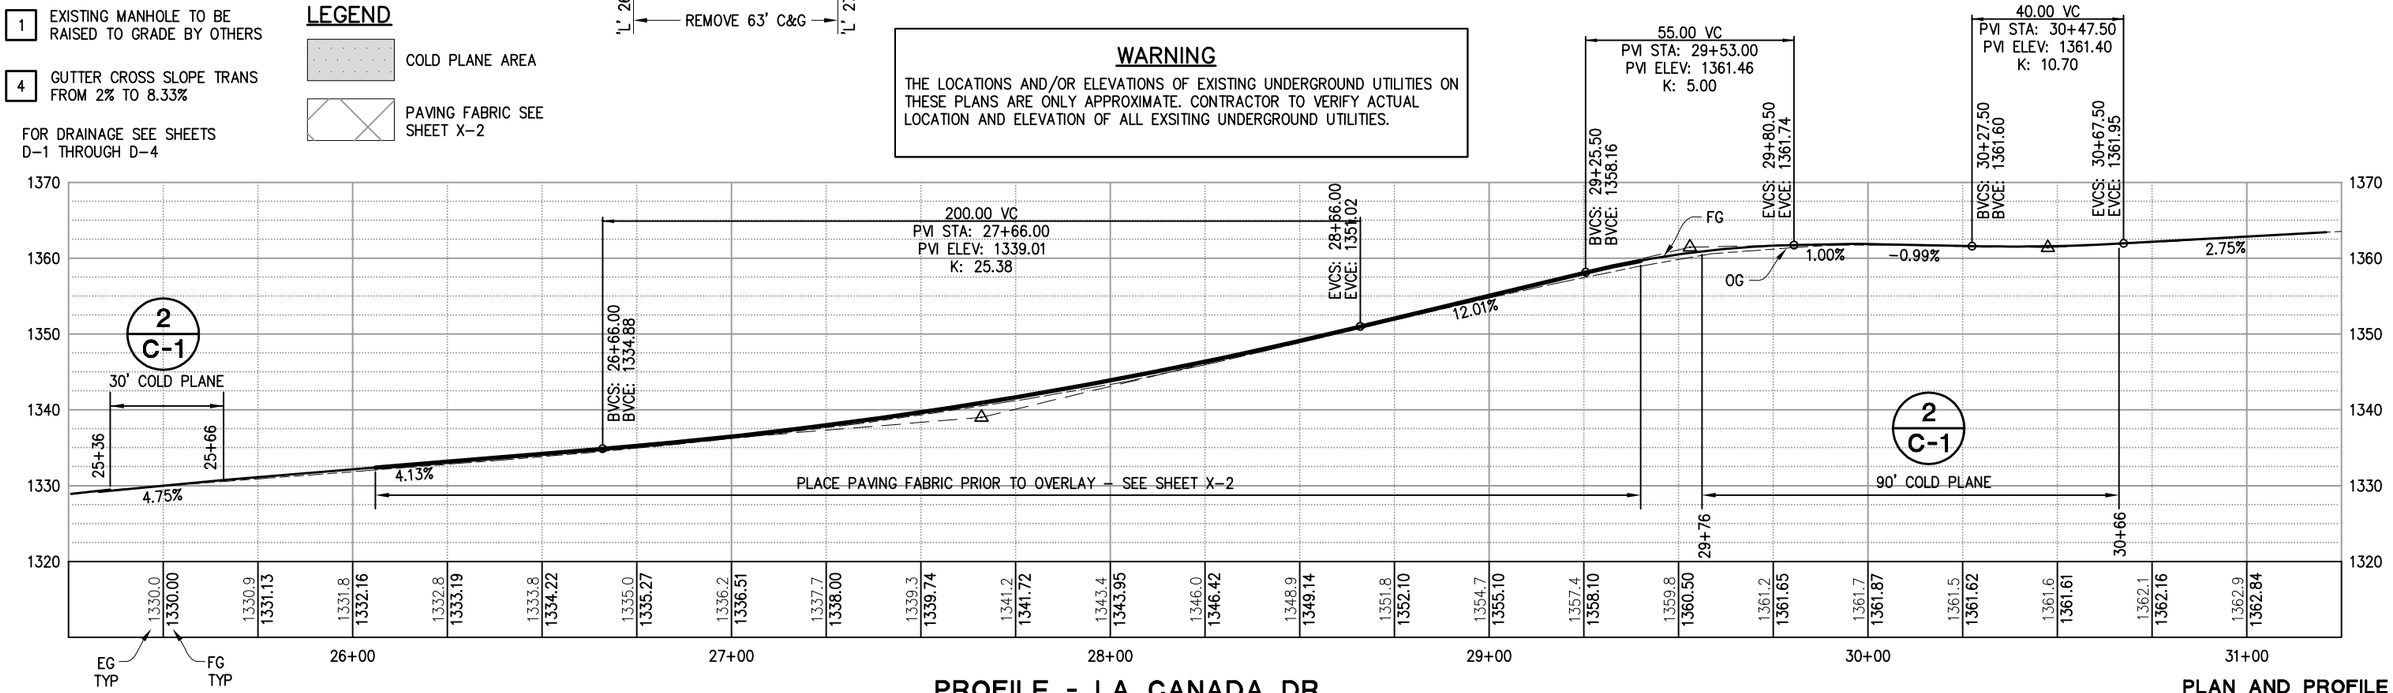

PROFILE - LA CANADA DR

PLAN AND PROFILE
LA CANADA DR LAYOUT
SCALE : 1" = 20'V, 1' = 10'H

REVISION			
2	7/1/08	ADDENDUM #2	DRF
3	7/6/08	ADDENDUM #3	DRF
NUMBER	DATE	DESCRIPTION	BY

REGISTERED PROFESSIONAL ENGINEER DAVE W. SPIEGELBERG No. C056147 License Expires 12-31-08 CIVIL STATE OF CALIFORNIA

PREPARED UNDER THE SUPERVISION OF :
REGISTERED CIVIL ENGINEER 05/14/08
DATE:

DESIGNED: DRF | DRAWN: JTM/DRF
CHECKED: DWS | DATE: 05/14/08
ROAD NUMBER: 200/371

EL DORADO COUNTY DEPARTMENT OF TRANSPORTATION

CAMERON PARK DR / LA CANADA DR INTERSECTION IMPROVEMENTS

SHEET L-4
8 OF 24
W.O. No. 72366

FOR REDUCED PLANS 0 1 2 ORIGINAL SCALE IS IN INCHES Drawing name: C:\Civil 3D Projects\72366 La Canada\Drawings\Sheets\L-4-STEEP.dwg Layout Tab: L-4_STEEP Jul 07,2008 – 4:36pm DFriestad