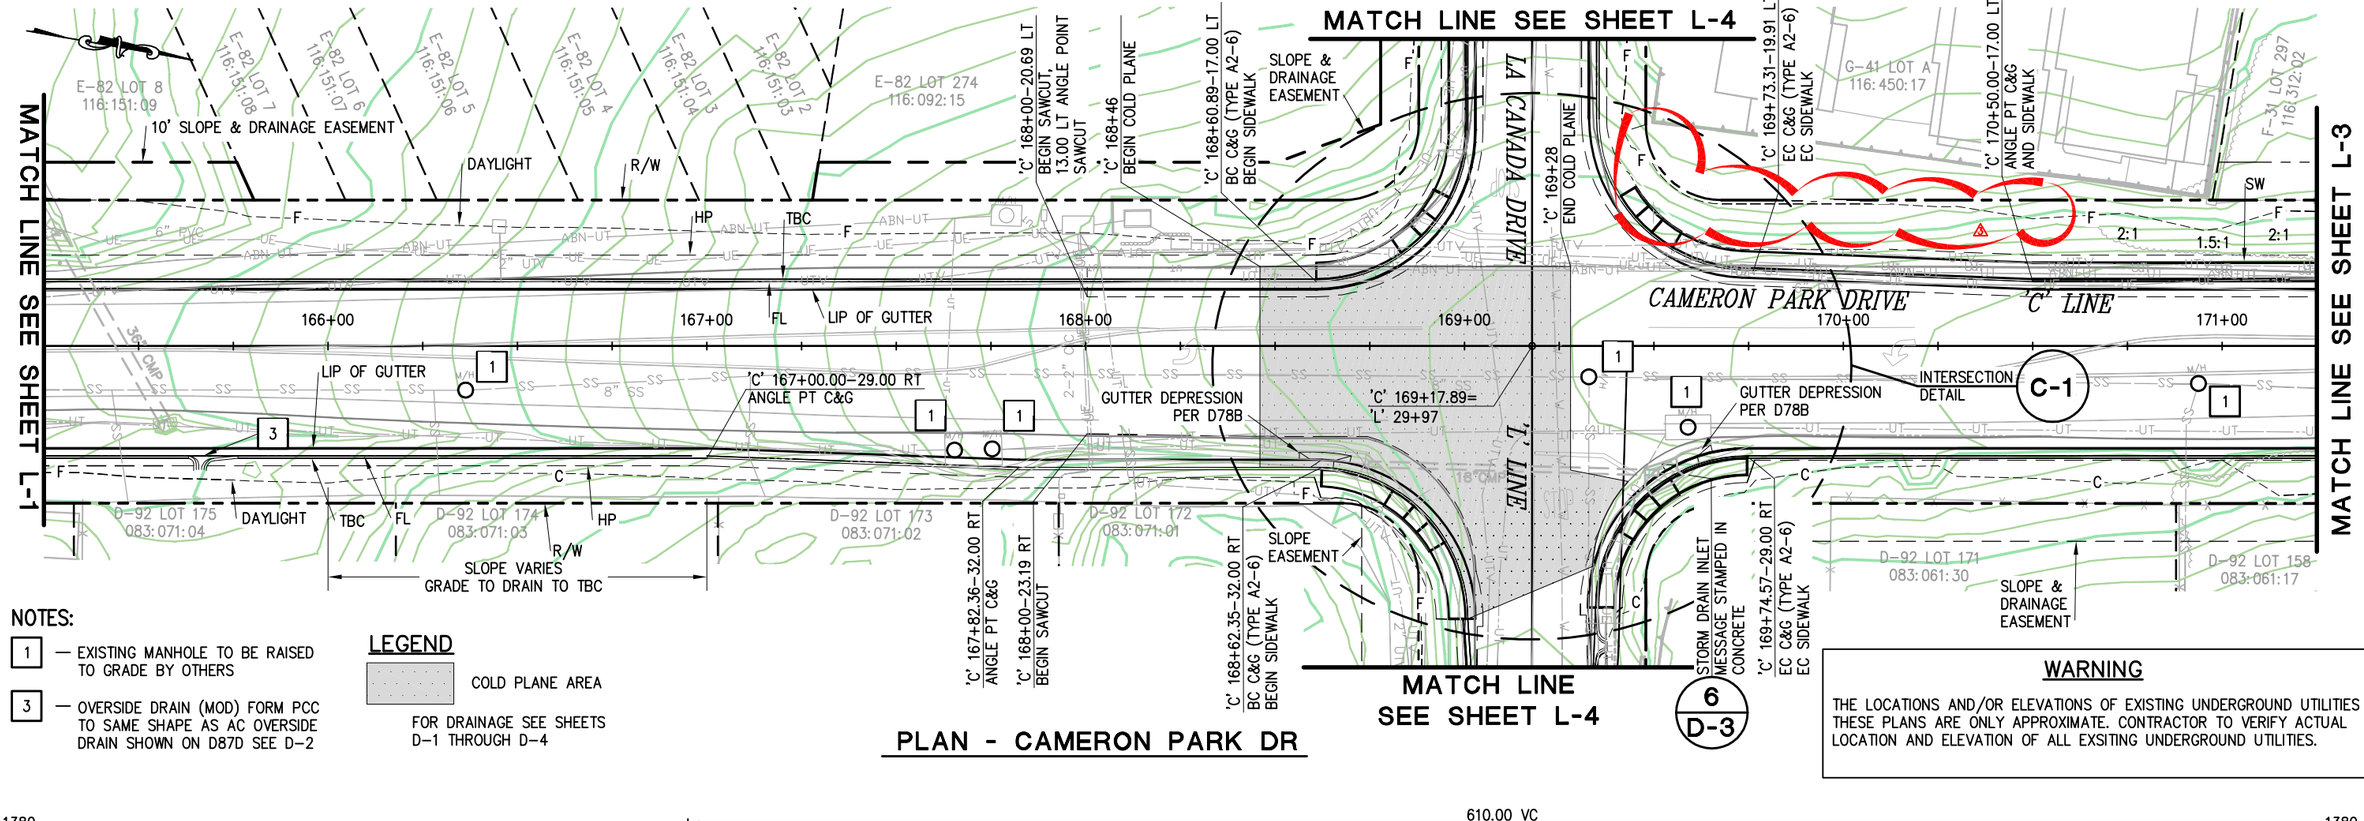

PLAN - CAMERON PARK DR

NOTES:

1 — EXISTING MANHOLE TO BE RAISED TO GRADE BY OTHERS

3 — OVERSIDE DRAIN (MOD) FORM PCC TO SAME SHAPE AS AC OVERSIDE DRAIN SHOWN ON D87D SEE D-2

LEGEND

COLD PLANE AREA

FOR DRAINAGE SEE SHEETS D-1 THROUGH D-4

WARNING

THE LOCATIONS AND/OR ELEVATIONS OF EXISTING UNDERGROUND UTILITIES ON THESE PLANS ARE ONLY APPROXIMATE. CONTRACTOR TO VERIFY ACTUAL LOCATION AND ELEVATION OF ALL EXSITING UNDERGROUND UTILITIES.

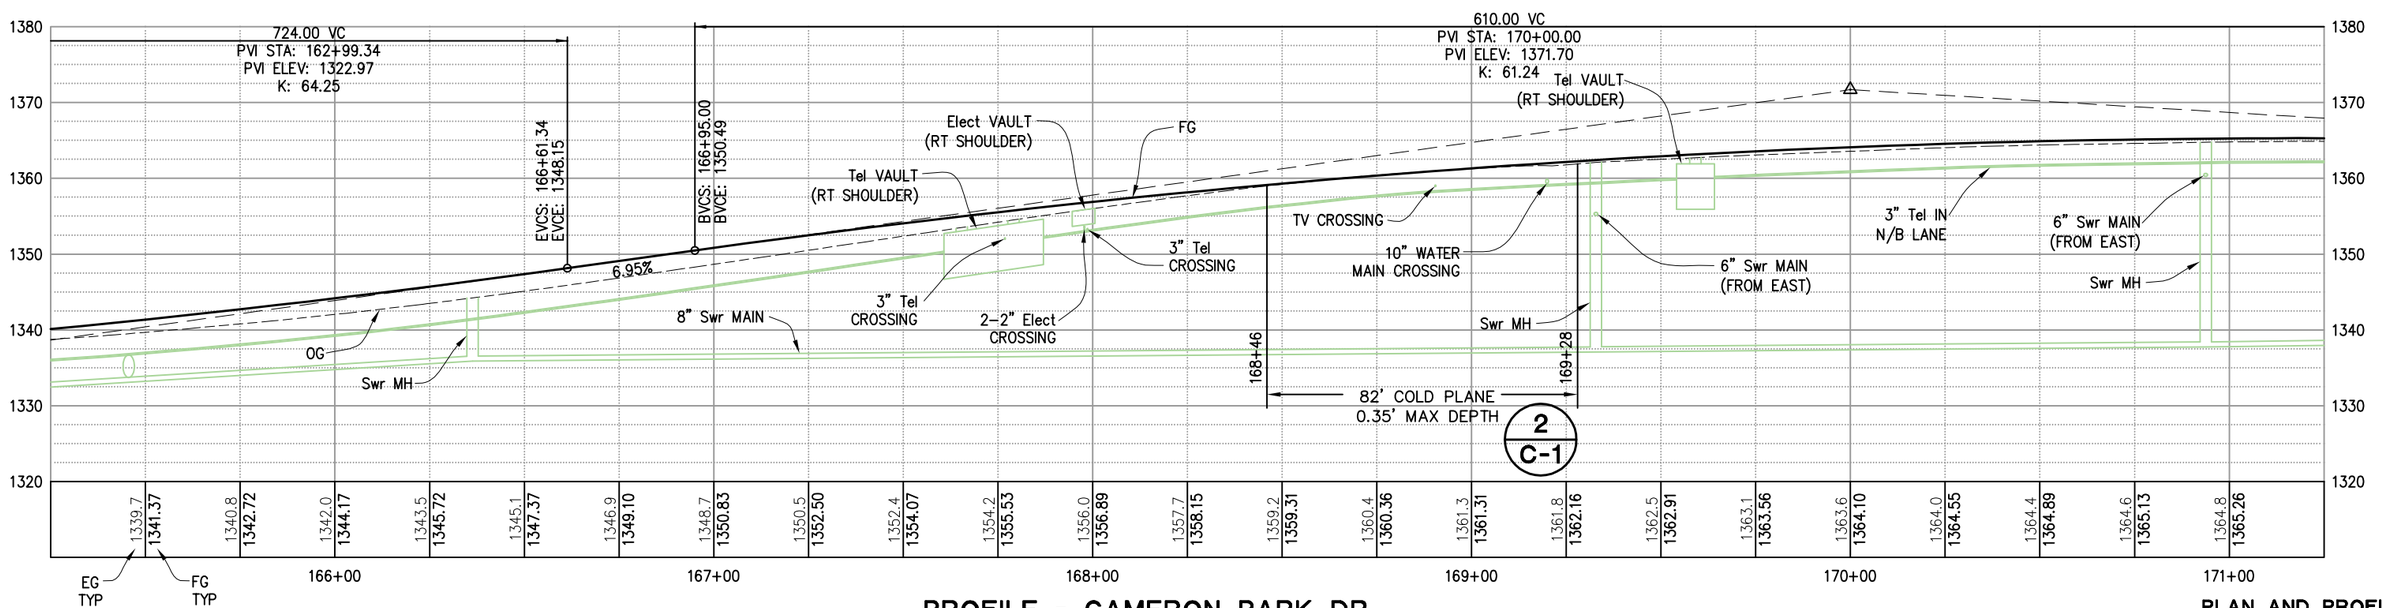

PROFILE - CAMERON PARK DR

PLAN AND PROFILE LAYOUT
SCALE : 1"=10'H, 1"=20'V

REVISION NUMBER	DATE	DESCRIPTION	BY
2	7/6/08	ADDENDUM #3	DRF

REGISTERED PROFESSIONAL ENGINEER DAVID W. SPIEGELBERG No. C056147 License Expires 12-31-08 CIVIL STATE OF CALIFORNIA

PREPARED UNDER THE SUPERVISION OF :

REGISTERED CIVIL ENGINEER 05/14/08 DATE:

DESIGNED: DRF	DRAWN: DRF/JTM
CHECKED: DWS	DATE: 05/14/08
ROAD NUMBER: 200/371	

EL DORADO COUNTY DEPT. OF TRANSPORTATION

EL DORADO COUNTY
DEPARTMENT OF TRANSPORTATION

CAMERON PARK DR / LA CANADA DR
INTERSECTION IMPROVEMENTS

SHEET L-2
6 OF 24
W.O. No. 72366

FOR REDUCED PLANS 0 1 2 ORIGINAL SCALE IS IN INCHES Drawing name: C:\Civil 3D Projects\72366 La Canada\Drawings\Sheets\L-2-SLOPE.dwg Layout Tab: L-2_STEEP Jul 07,2008 - 4:40pm Dfriestad